\\Dyer\Projects\01Active\109.07\dwg\Index-sheets.dwg 09/17/2004 09:44:58 AM PDT

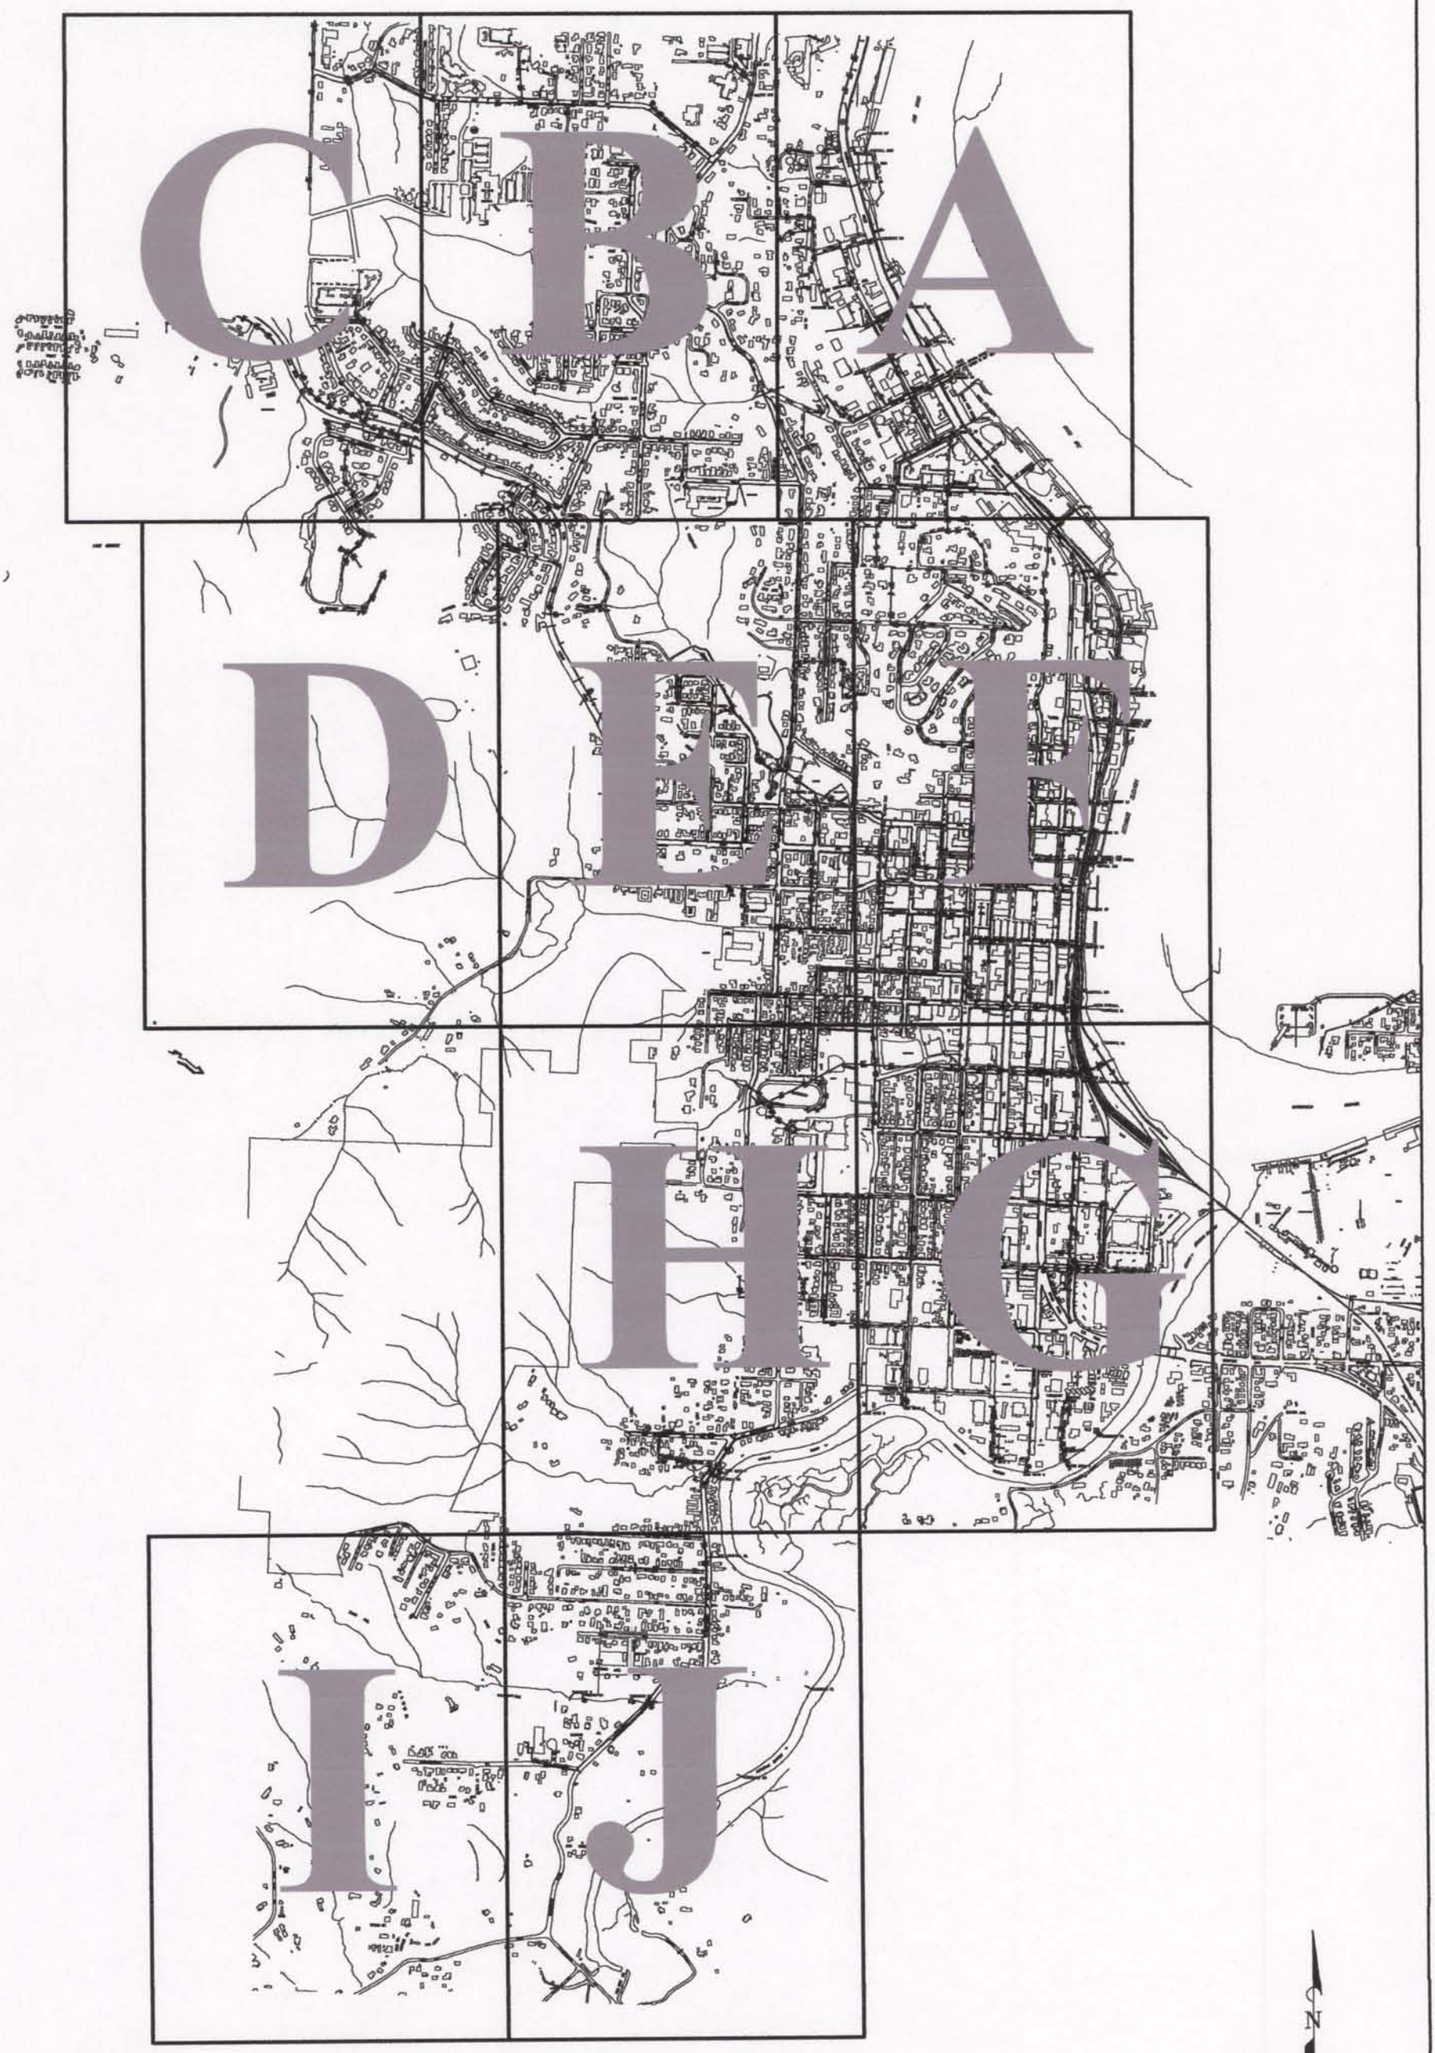

NOT TO SCALE

THE DYER PARTNERSHIP ENGINEERS & PLANNERS	COOS BAY STORM WATER MASTER PLAN	FIGURE NO.
DATE: SEPT., 2004	EXISTING SYSTEM MAP	INDEX
PROJECT NO.: 109.07		

\\Dyer\Projects\01Active\109.07\dwg\Index-sheets.dwg 09/17/2004 09:44:58 AM PDT

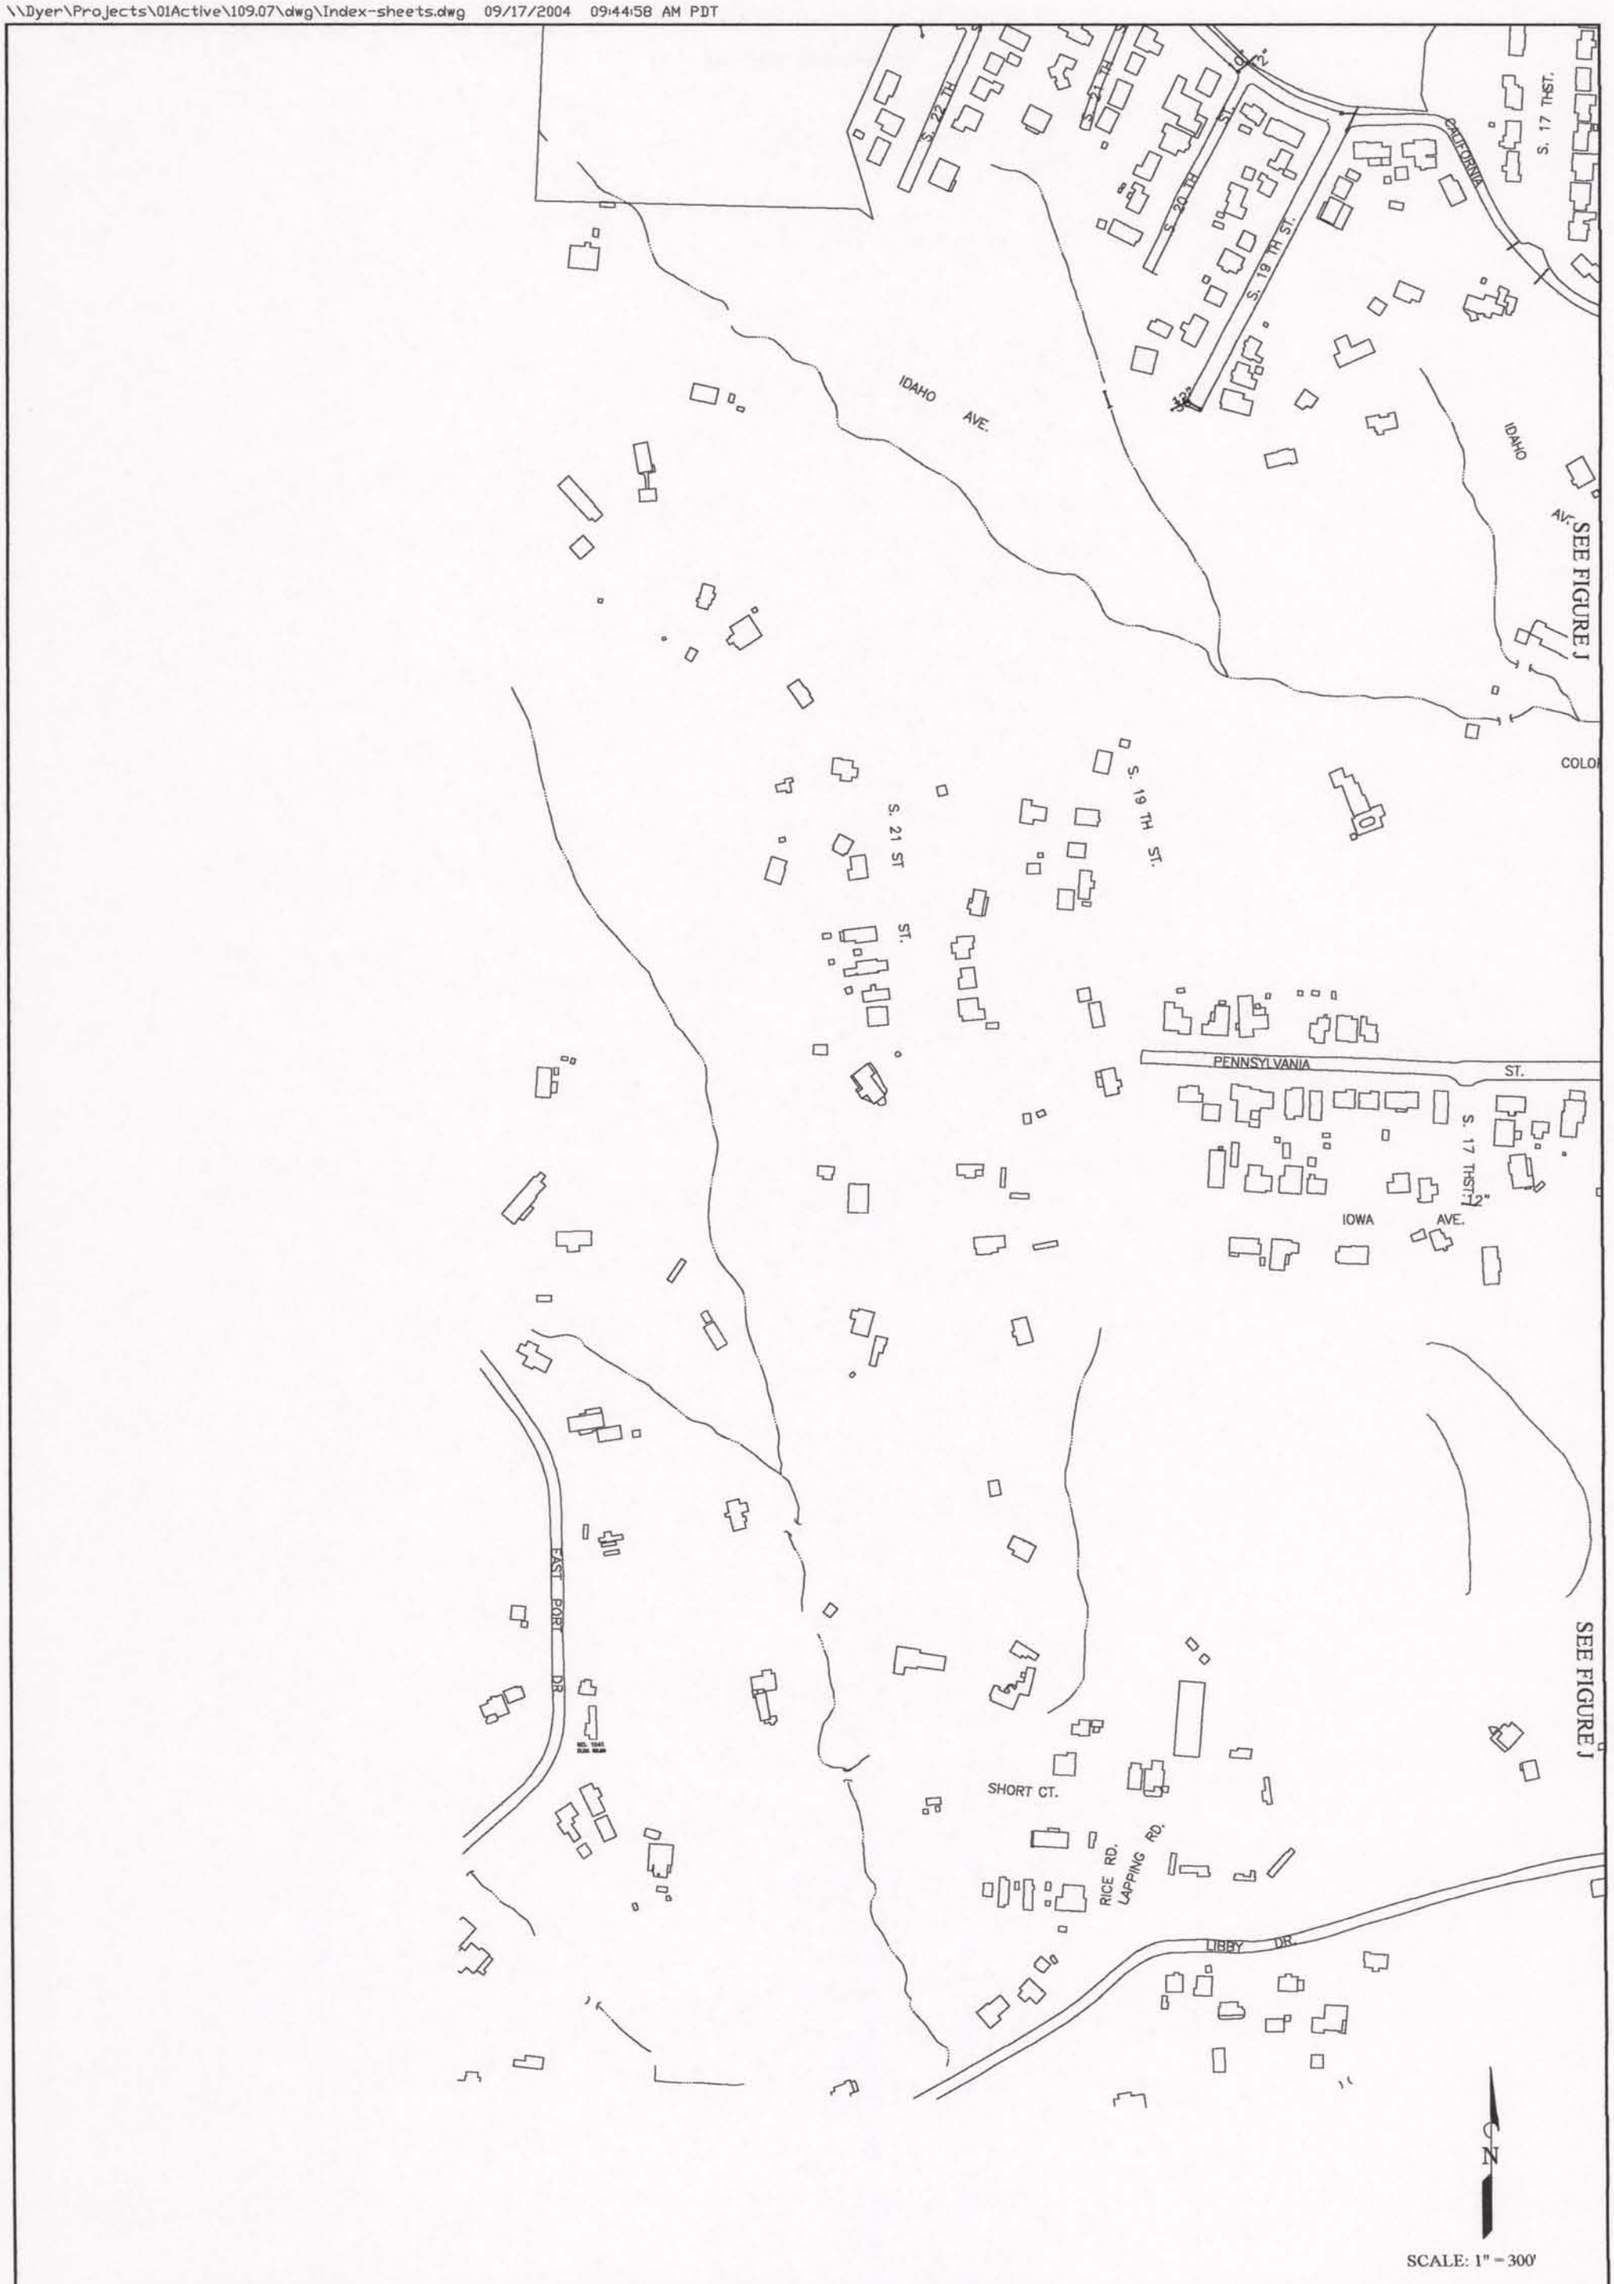

THE DYER PARTNERSHIP ENGINEERS & PLANNERS	COOS BAY STORM WATER MASTER PLAN	FIGURE NO.
DATE: SEPT., 2004	EXISTING SYSTEM MAP	I
PROJECT NO.: 109.07		

\\Dyer\Projects\01Active\109.07\dwg\Index-sheets.dwg 09/17/2004 09:44:58 AM PDT

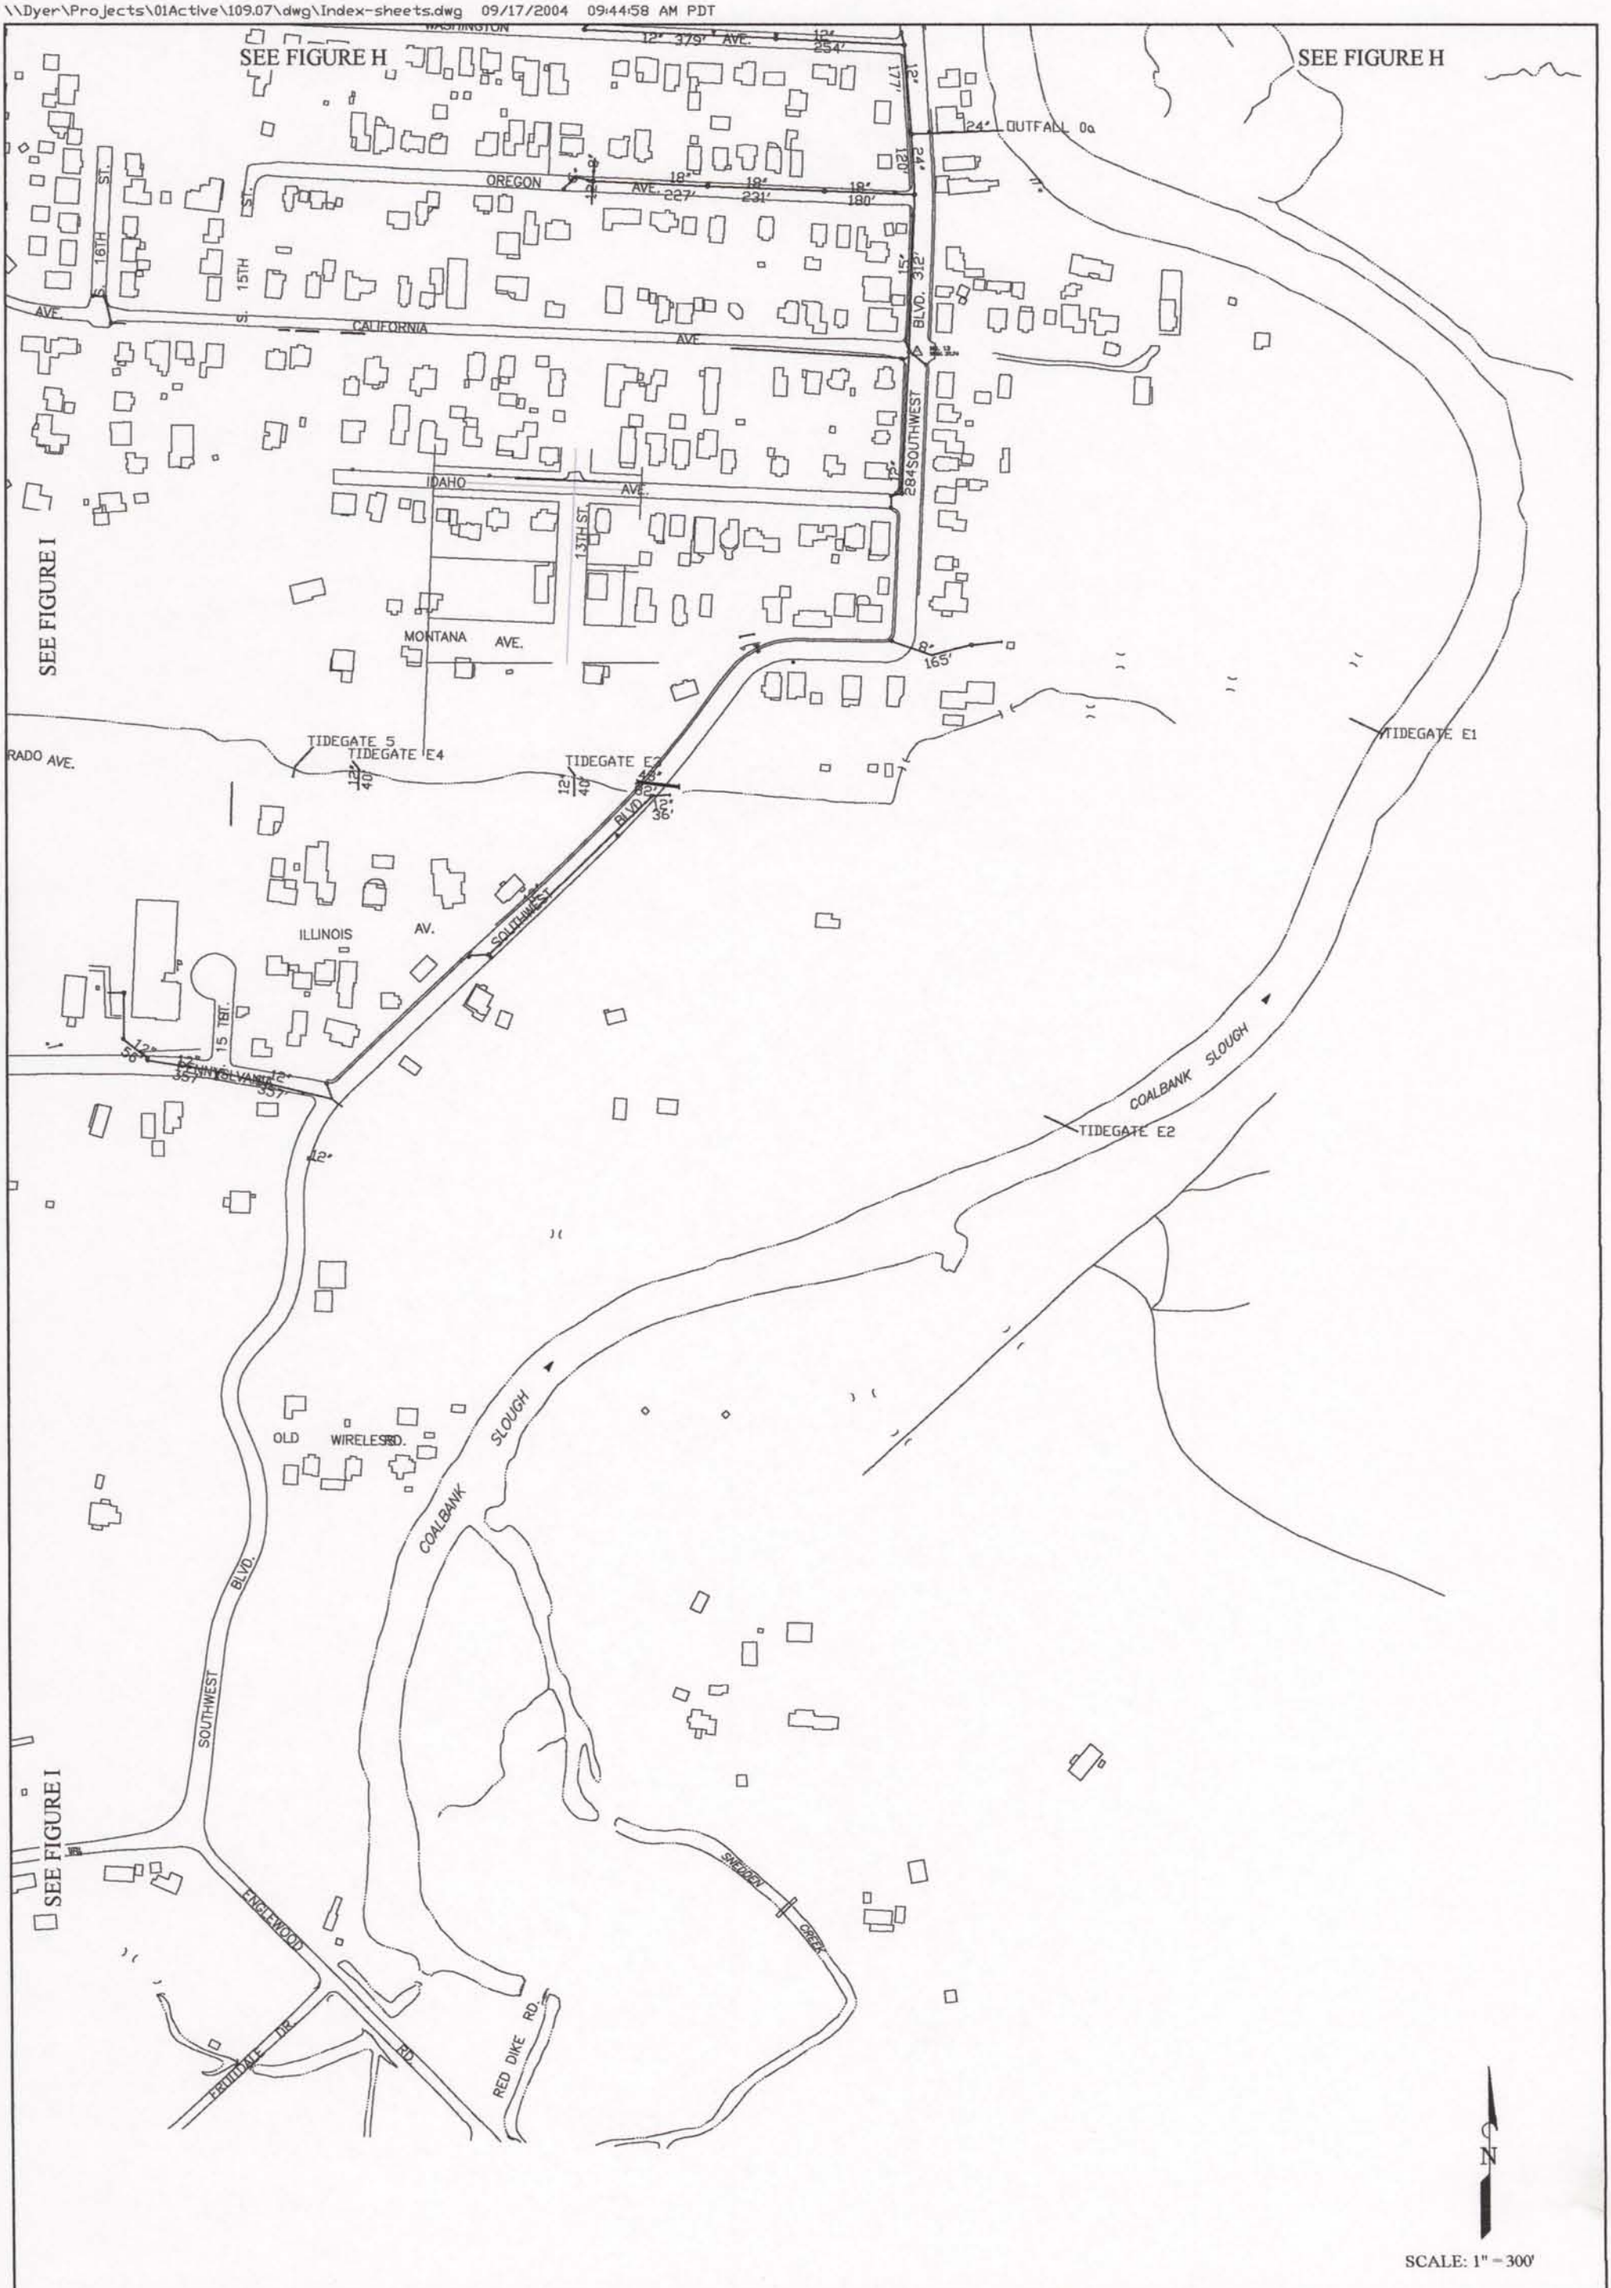

SCALE: 1" = 300'

THE DYER PARTNERSHIP ENGINEERS & PLANNERS	COOS BAY STORM WATER MASTER PLAN	FIGURE NO.
DATE: SEPT., 2004	EXISTING SYSTEM MAP	J
PROJECT NO.: 109.07		

\\Dyer\Projects\01Active\109.07\dwg\Index-sheets.dwg 09/17/2004 09:44:58 AM PDT

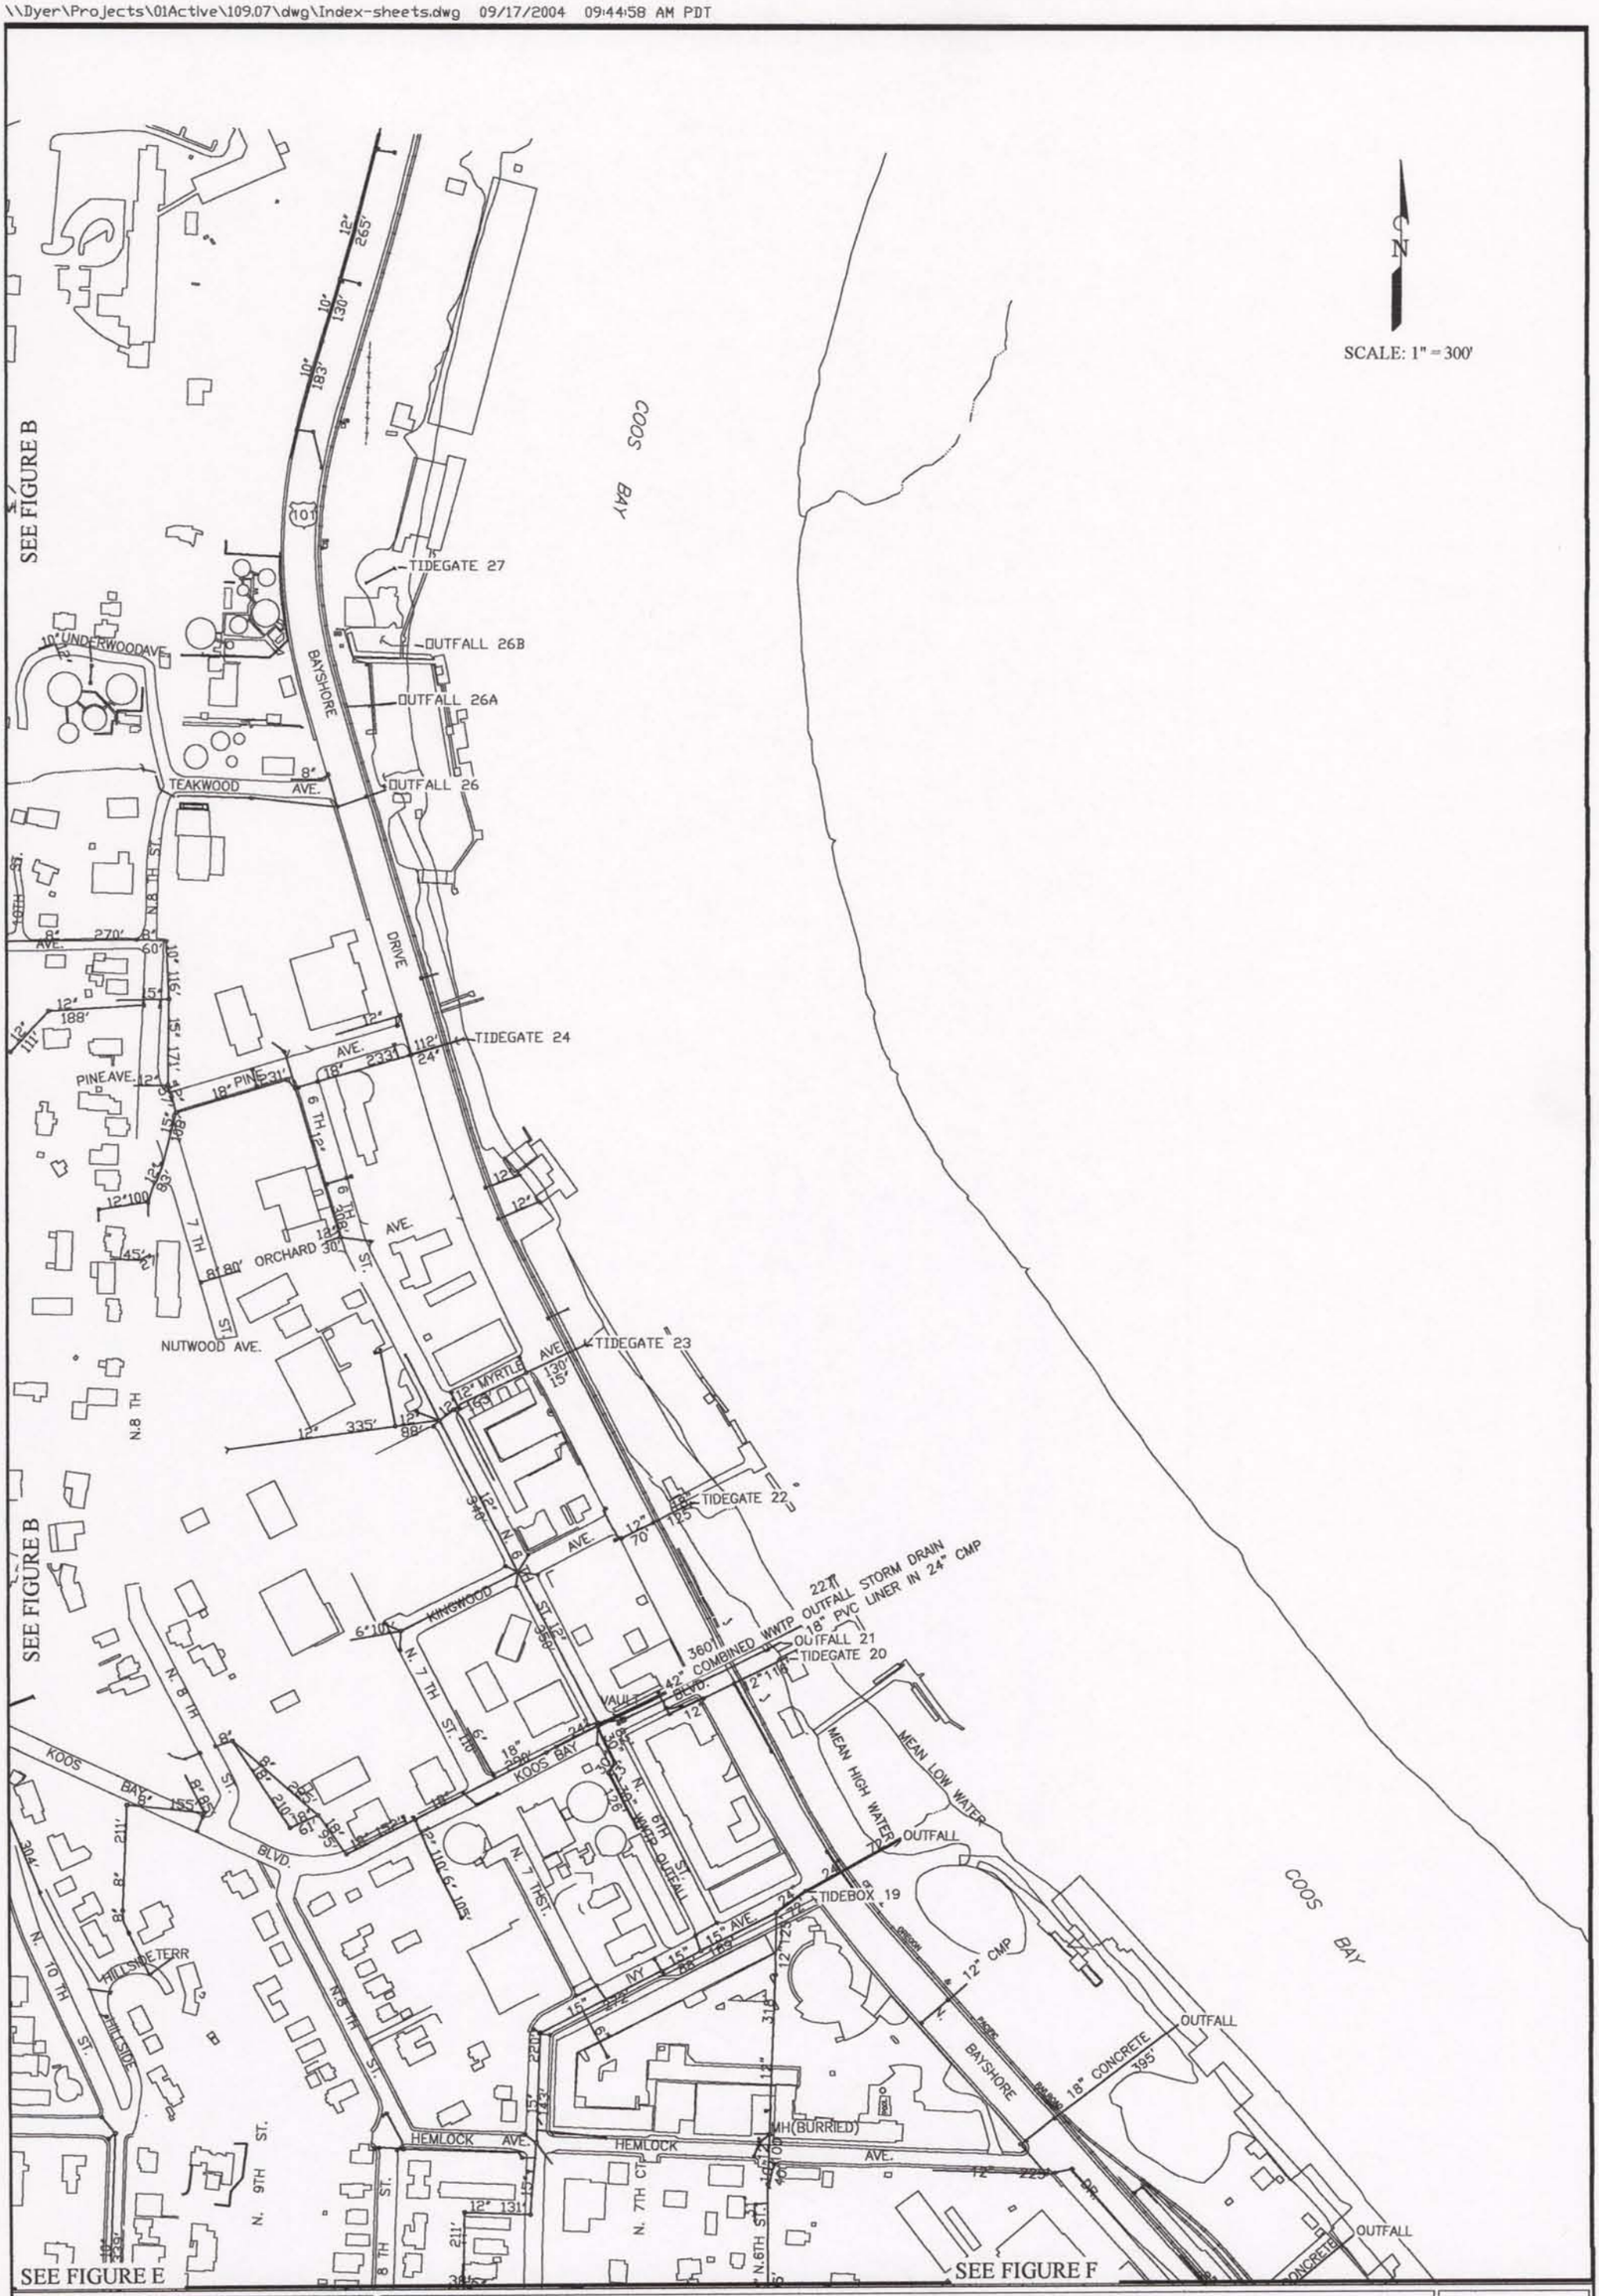

THE DYER PARTNERSHIP ENGINEERS & PLANNERS	COOS BAY STORM WATER MASTER PLAN	FIGURE NO.
DATE: SEPT., 2004	EXISTING SYSTEM MAP	A
PROJECT NO.: 109.07		

\\Dyer\Projects\01Active\109.07\dwg\Index-sheets.dwg 09/17/2004 09:44:58 AM PDT

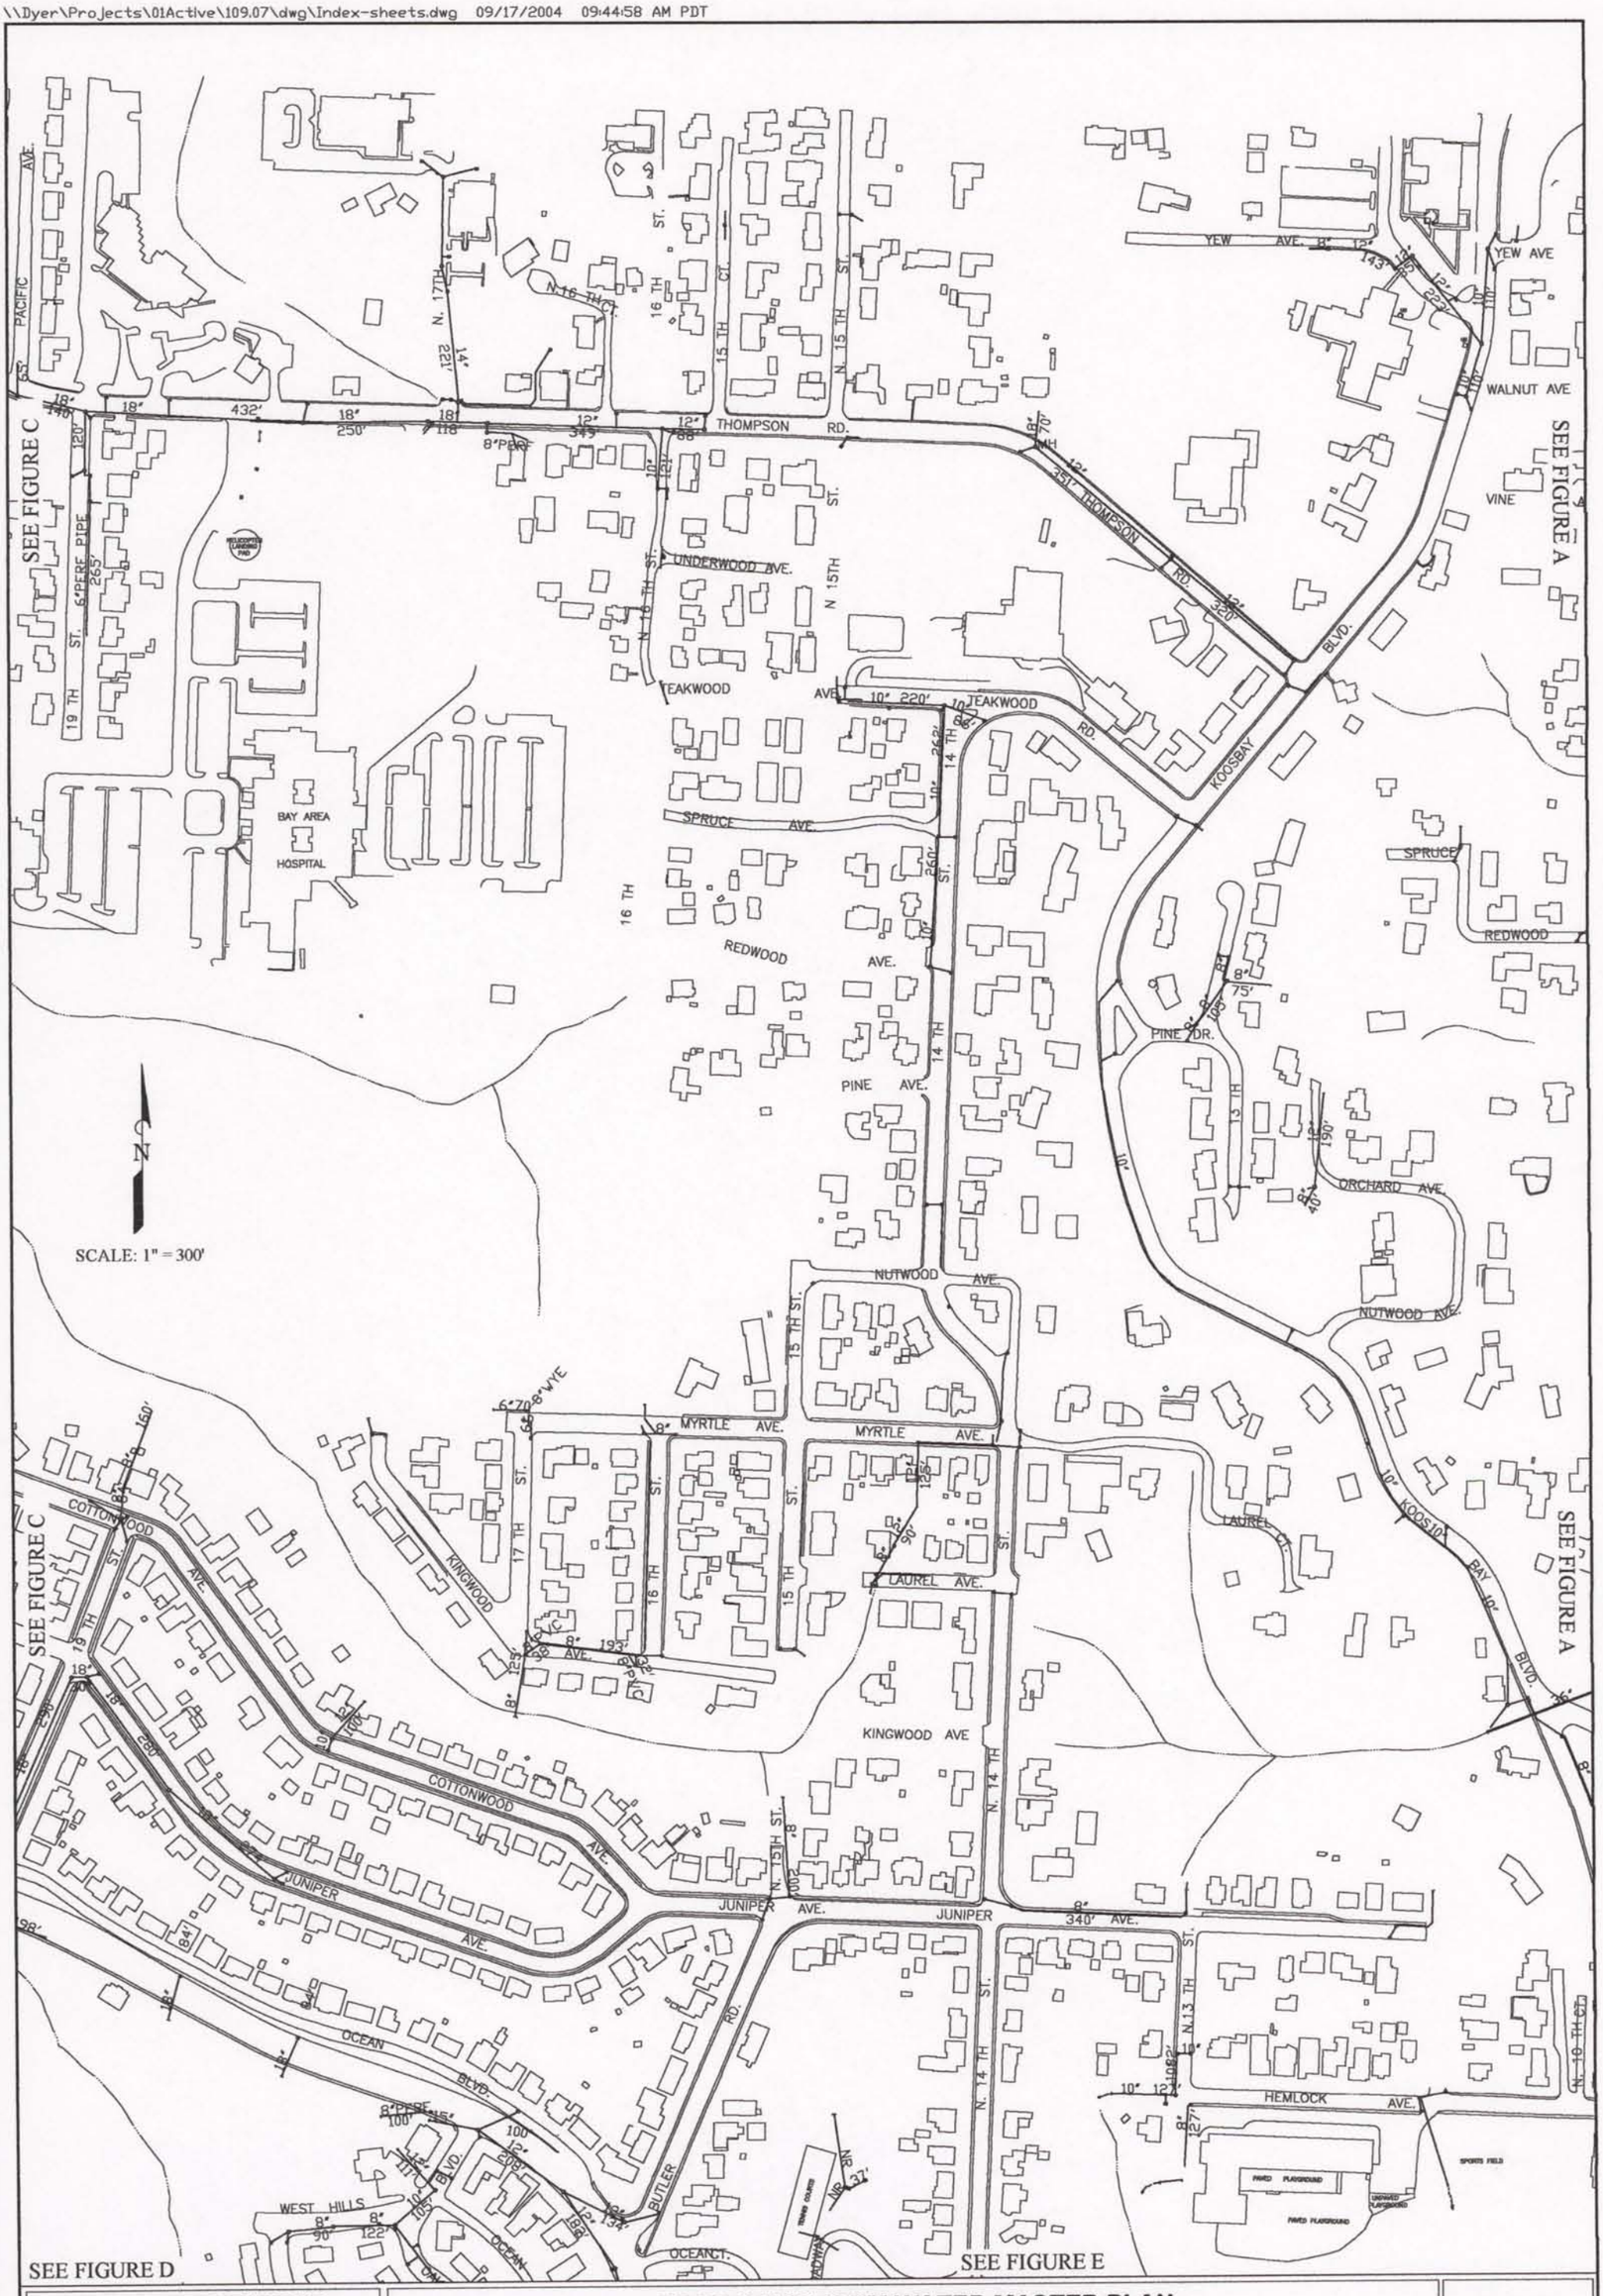

THE DYER PARTNERSHIP ENGINEERS & PLANNERS	COOS BAY STORM WATER MASTER PLAN	FIGURE NO.
DATE: SEPT., 2004	EXISTING SYSTEM MAP	B
PROJECT NO.: 109.07		

\\Dyer\Projects\01Active\109.07\dwg\Index-sheets.dwg 09/17/2004 09:44:58 AM PDT

THE DYER PARTNERSHIP ENGINEERS & PLANNERS	COOS BAY STORM WATER MASTER PLAN	FIGURE NO.
DATE: SEPT., 2004	EXISTING SYSTEM MAP	C
PROJECT NO.: 109.07		

\\Dyer\Projects\01Active\109.07\dwg\Index-sheets.dwg 09/17/2004 09:44:58 AM PDT

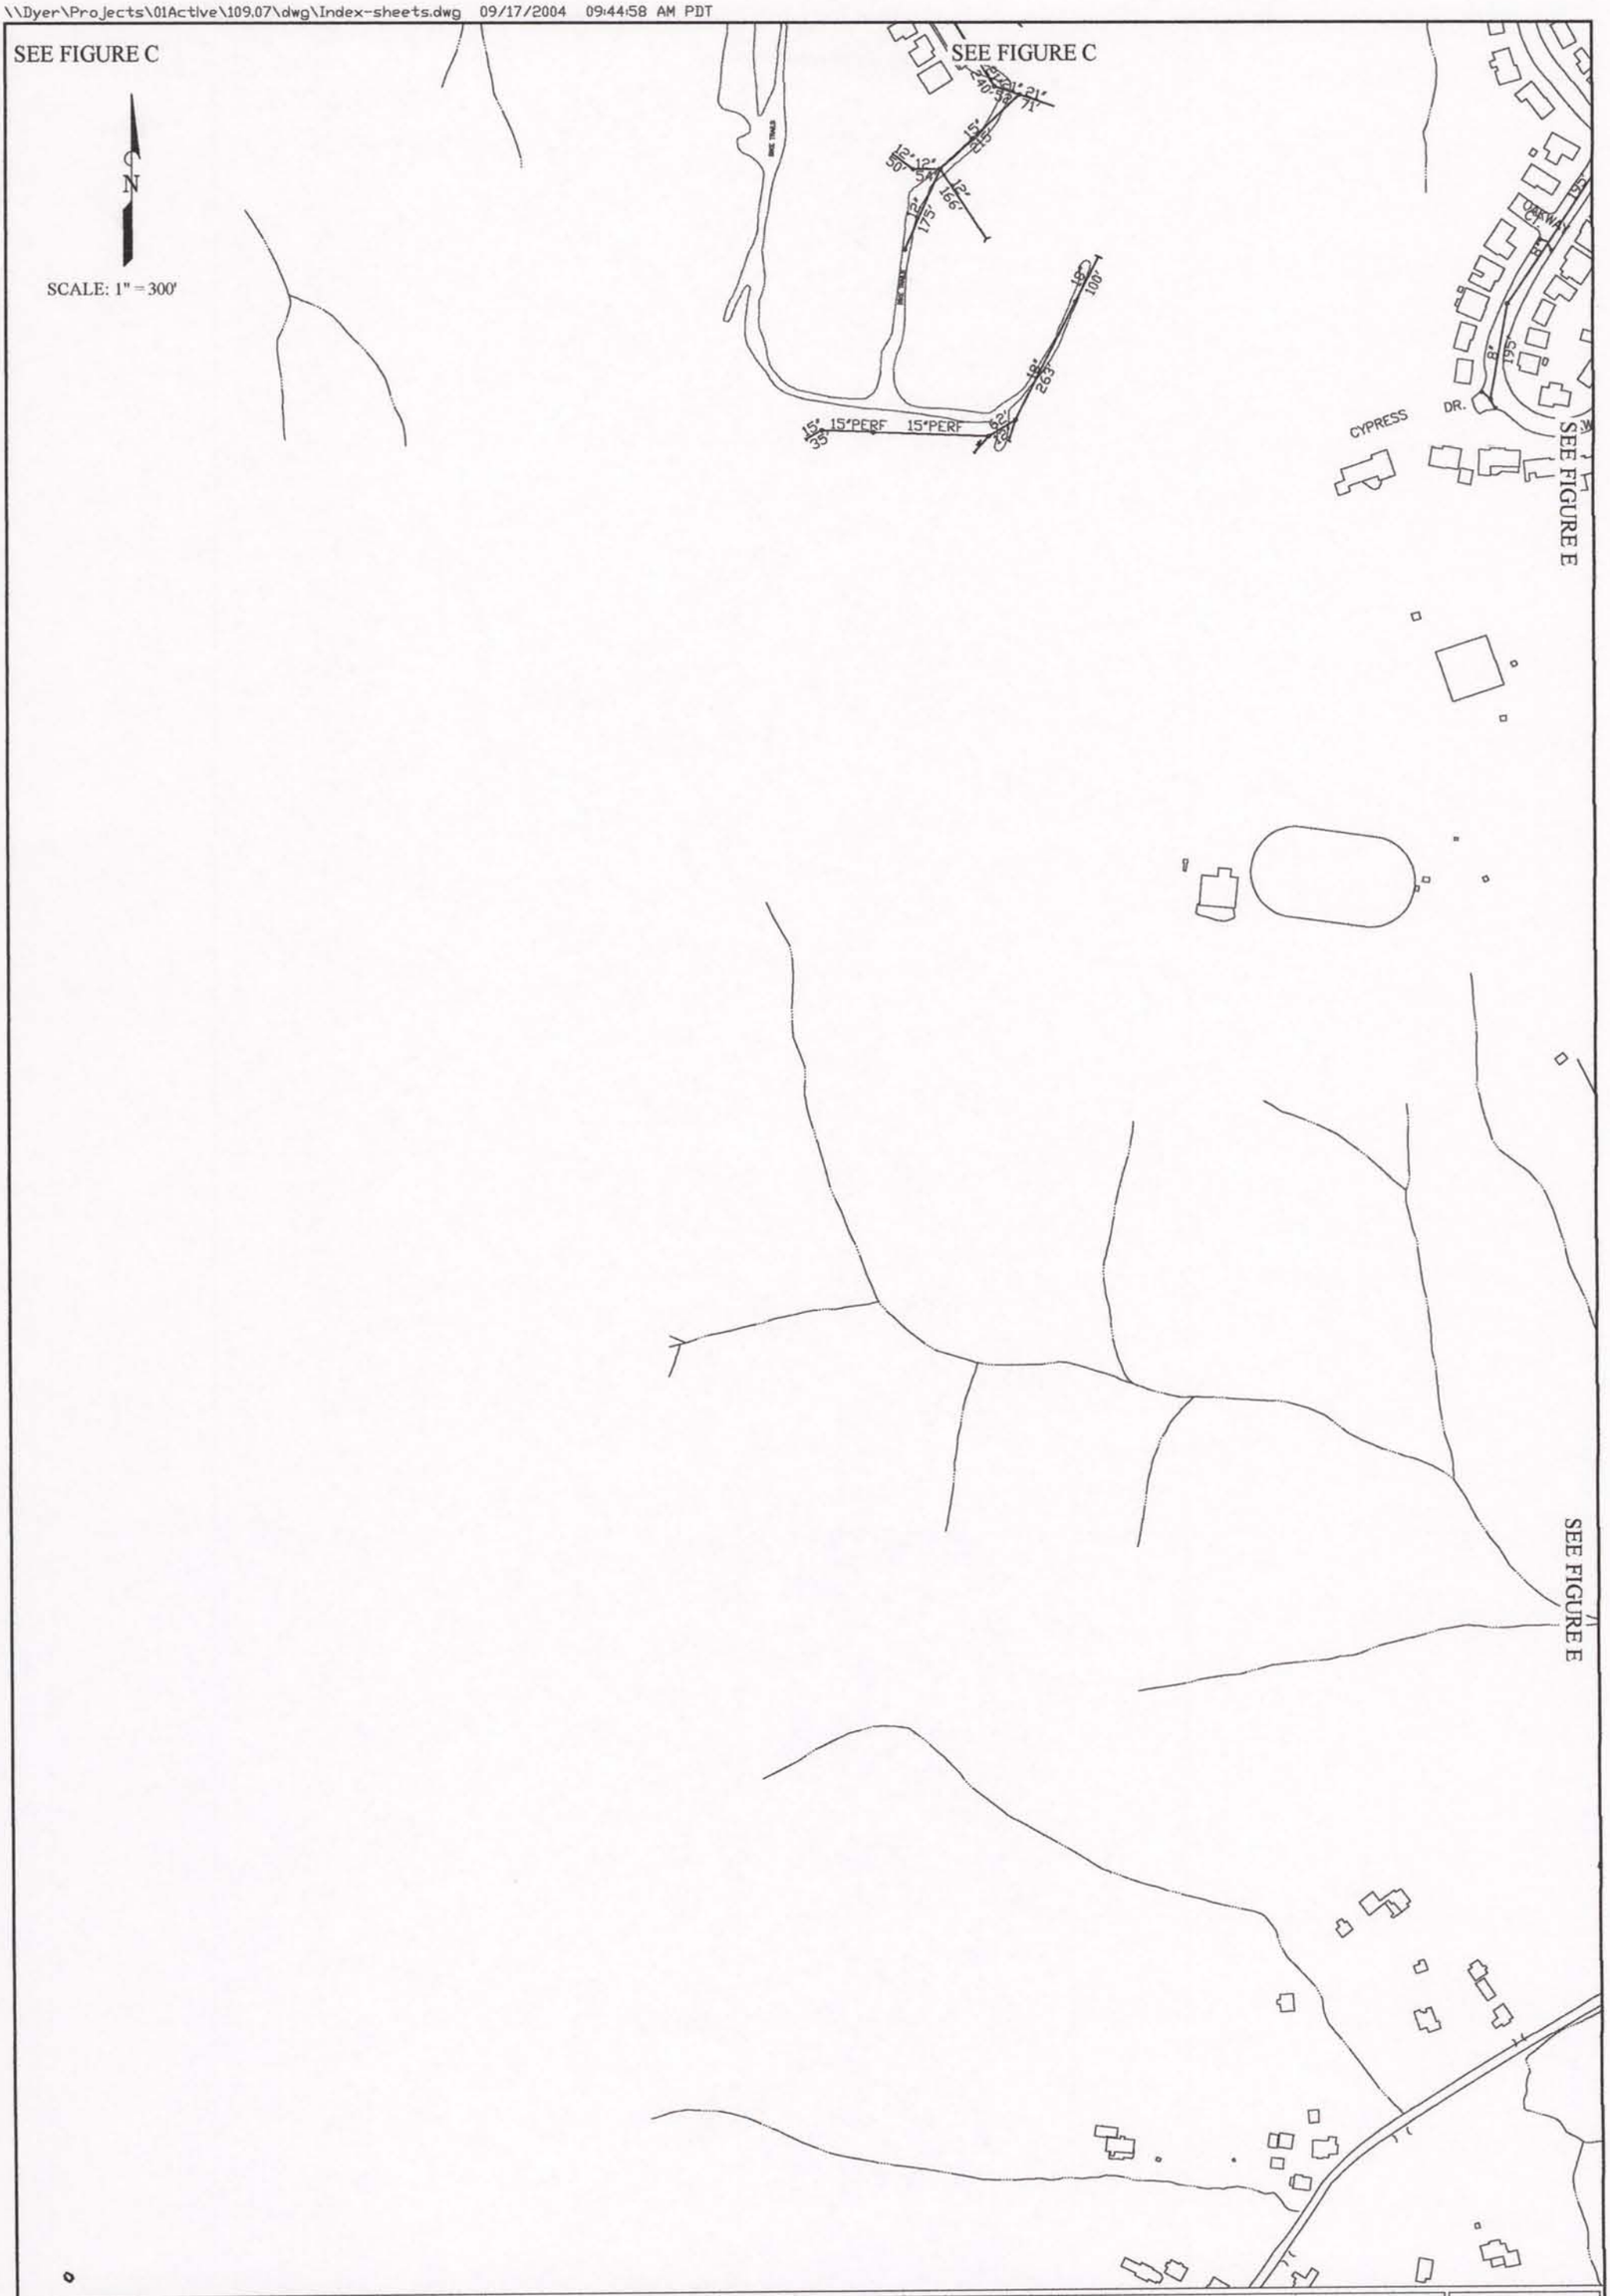

THE DYER PARTNERSHIP ENGINEERS & PLANNERS	COOS BAY STORM WATER MASTER PLAN	FIGURE NO.
DATE: SEPT., 2004	EXISTING SYSTEM MAP	D
PROJECT NO.: 109.07		

\\Dyer\Projects\01Active\109.07\dwg\Index-sheets.dwg 09/17/2004 09:44:58 AM PDT

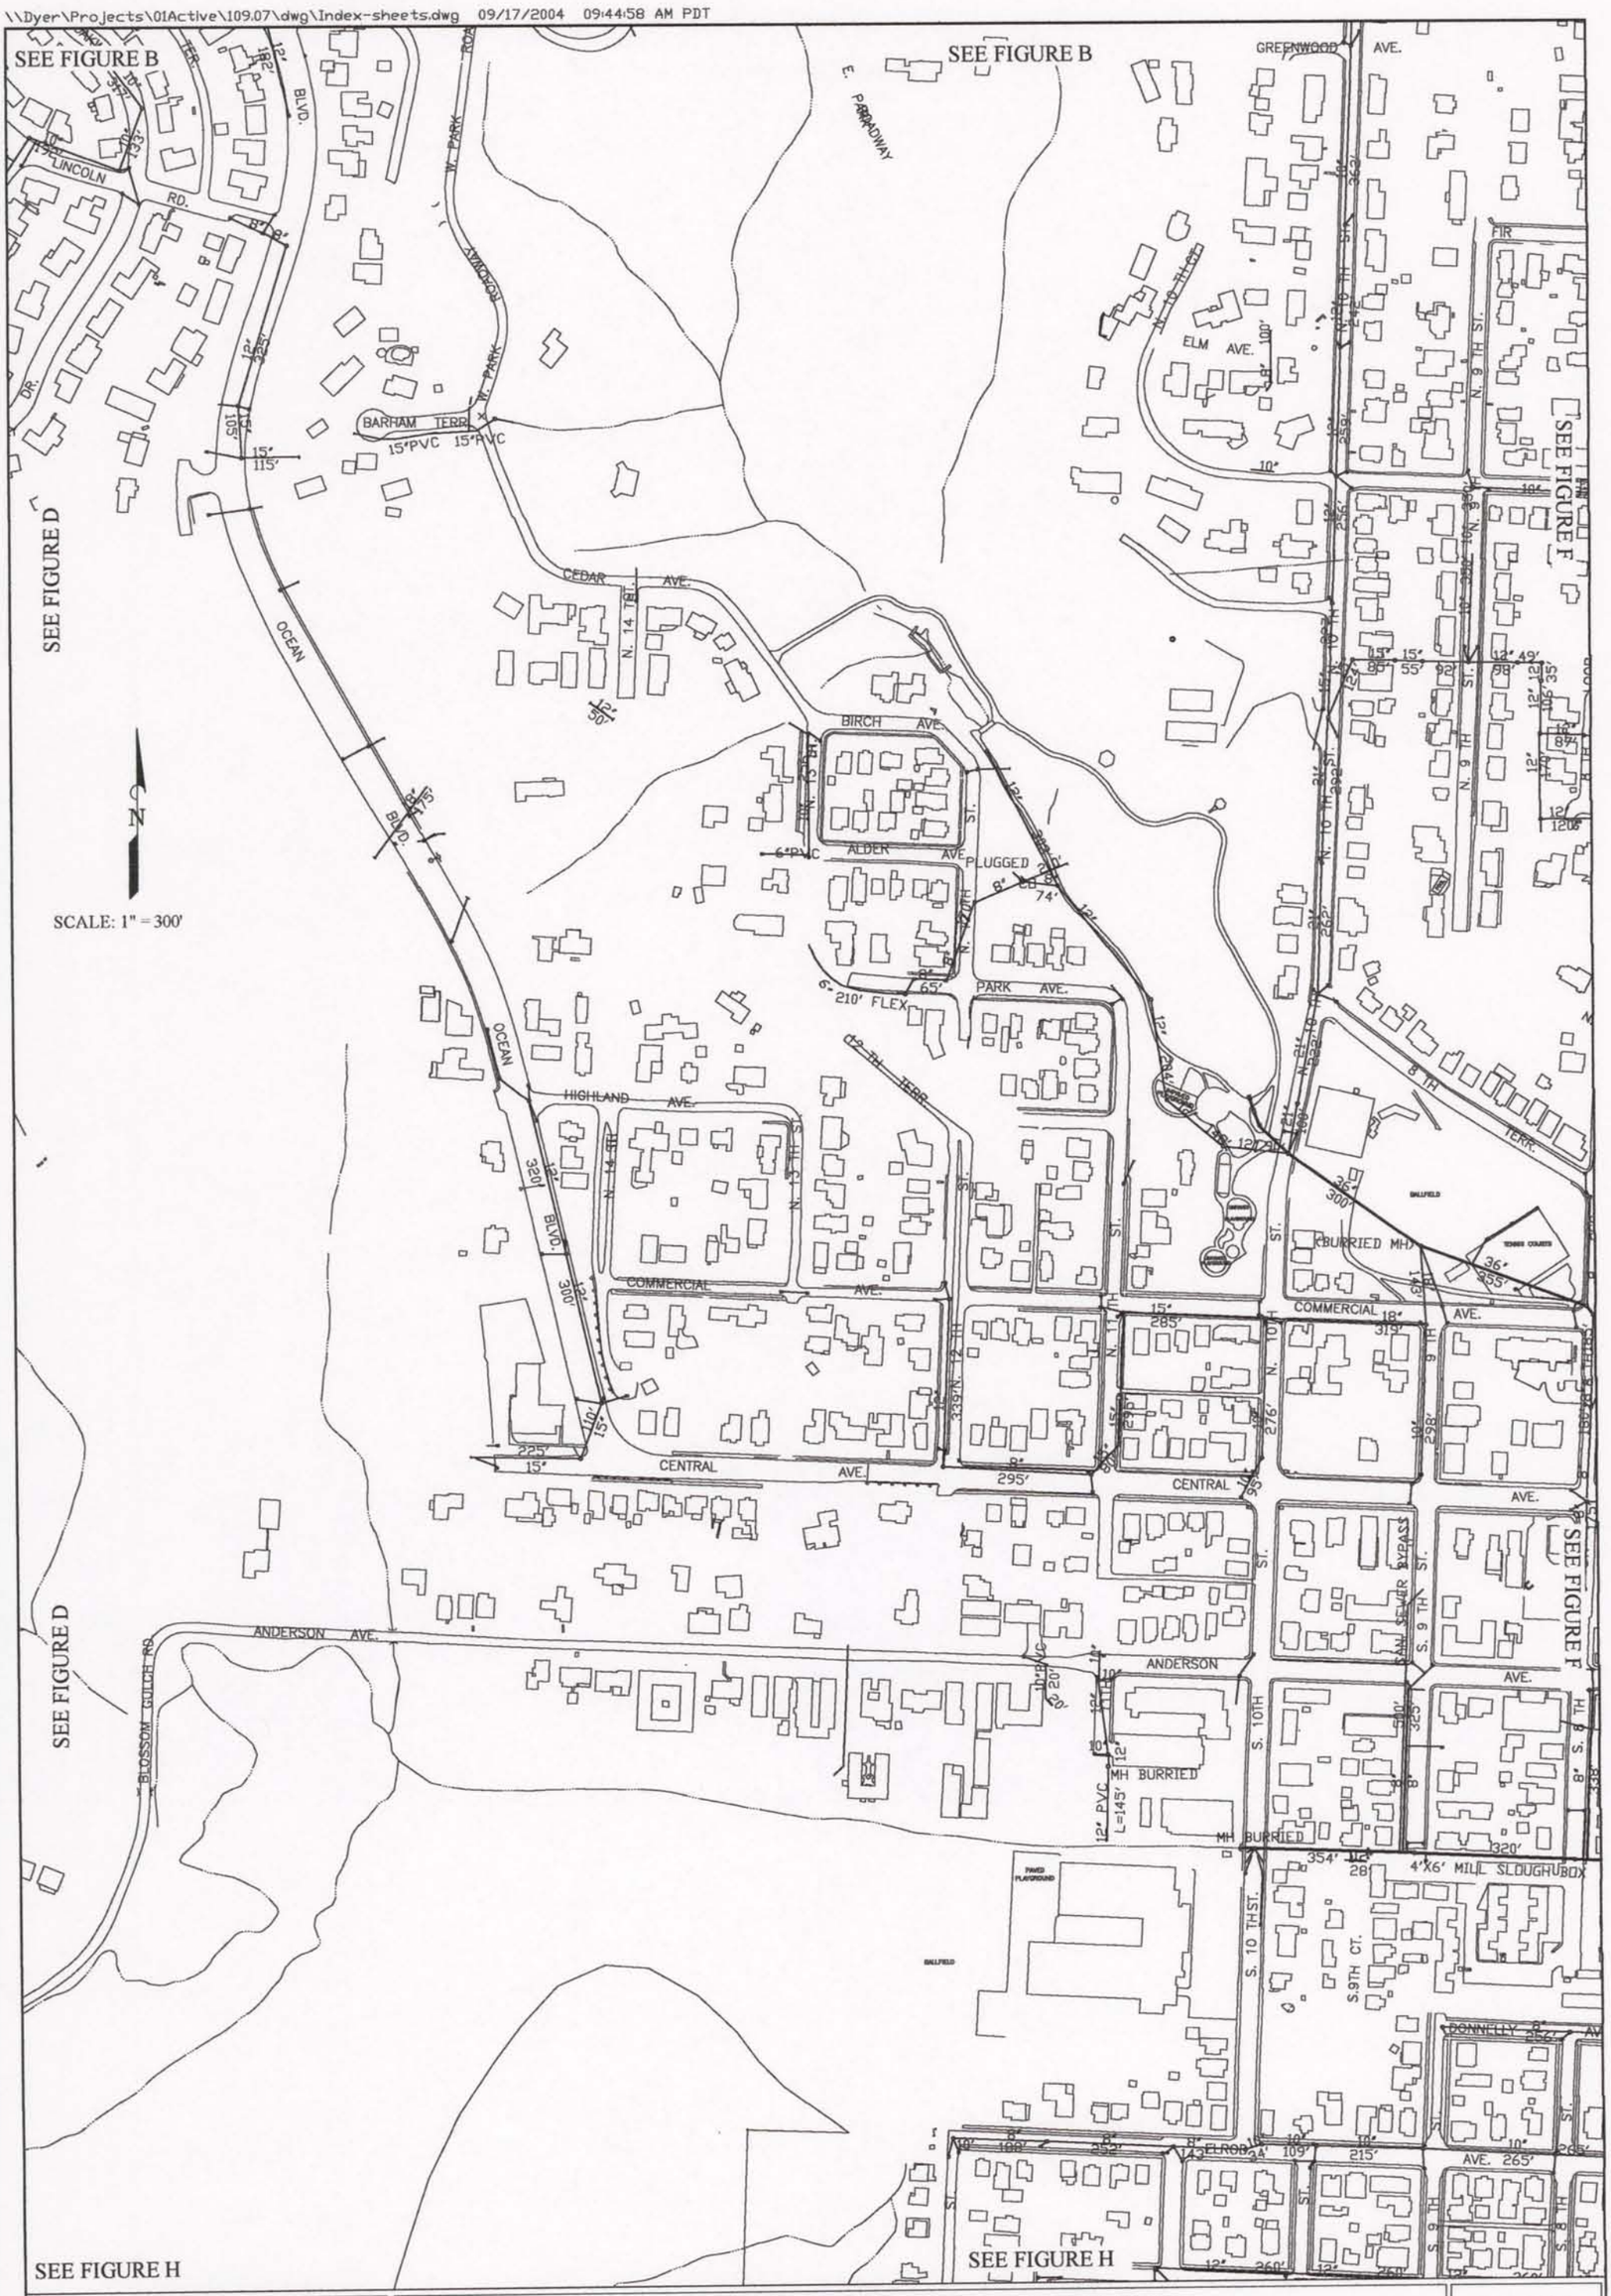

THE DYER PARTNERSHIP ENGINEERS & PLANNERS	COOS BAY STORM WATER MASTER PLAN	FIGURE NO.
DATE: SEPT., 2004	EXISTING SYSTEM MAP	E
PROJECT NO.: 109.07		

\\Dyer\Projects\01Active\109.07\dwg\Index-sheets.dwg 09/17/2004 09:44:58 AM PDT

THE DYER PARTNERSHIP ENGINEERS & PLANNERS	COOS BAY STORM WATER MASTER PLAN	FIGURE NO.
DATE: SEPT., 2004	EXISTING SYSTEM MAP	F
PROJECT NO.: 109.07		

\\Dyer\Projects\01Active\109.07\dwg\Index-sheets.dwg 09/17/2004 09:44:58 AM PDT

THE DYER PARTNERSHIP ENGINEERS & PLANNERS	COOS BAY STORM WATER MASTER PLAN	FIGURE NO.
DATE: SEPT., 2004	EXISTING SYSTEM MAP	G
PROJECT NO.: 109.07		

\\Dyer\Projects\01Active\109.07\dwg\Index-sheets.dwg 09/17/2004 09:44:58 AM PDT

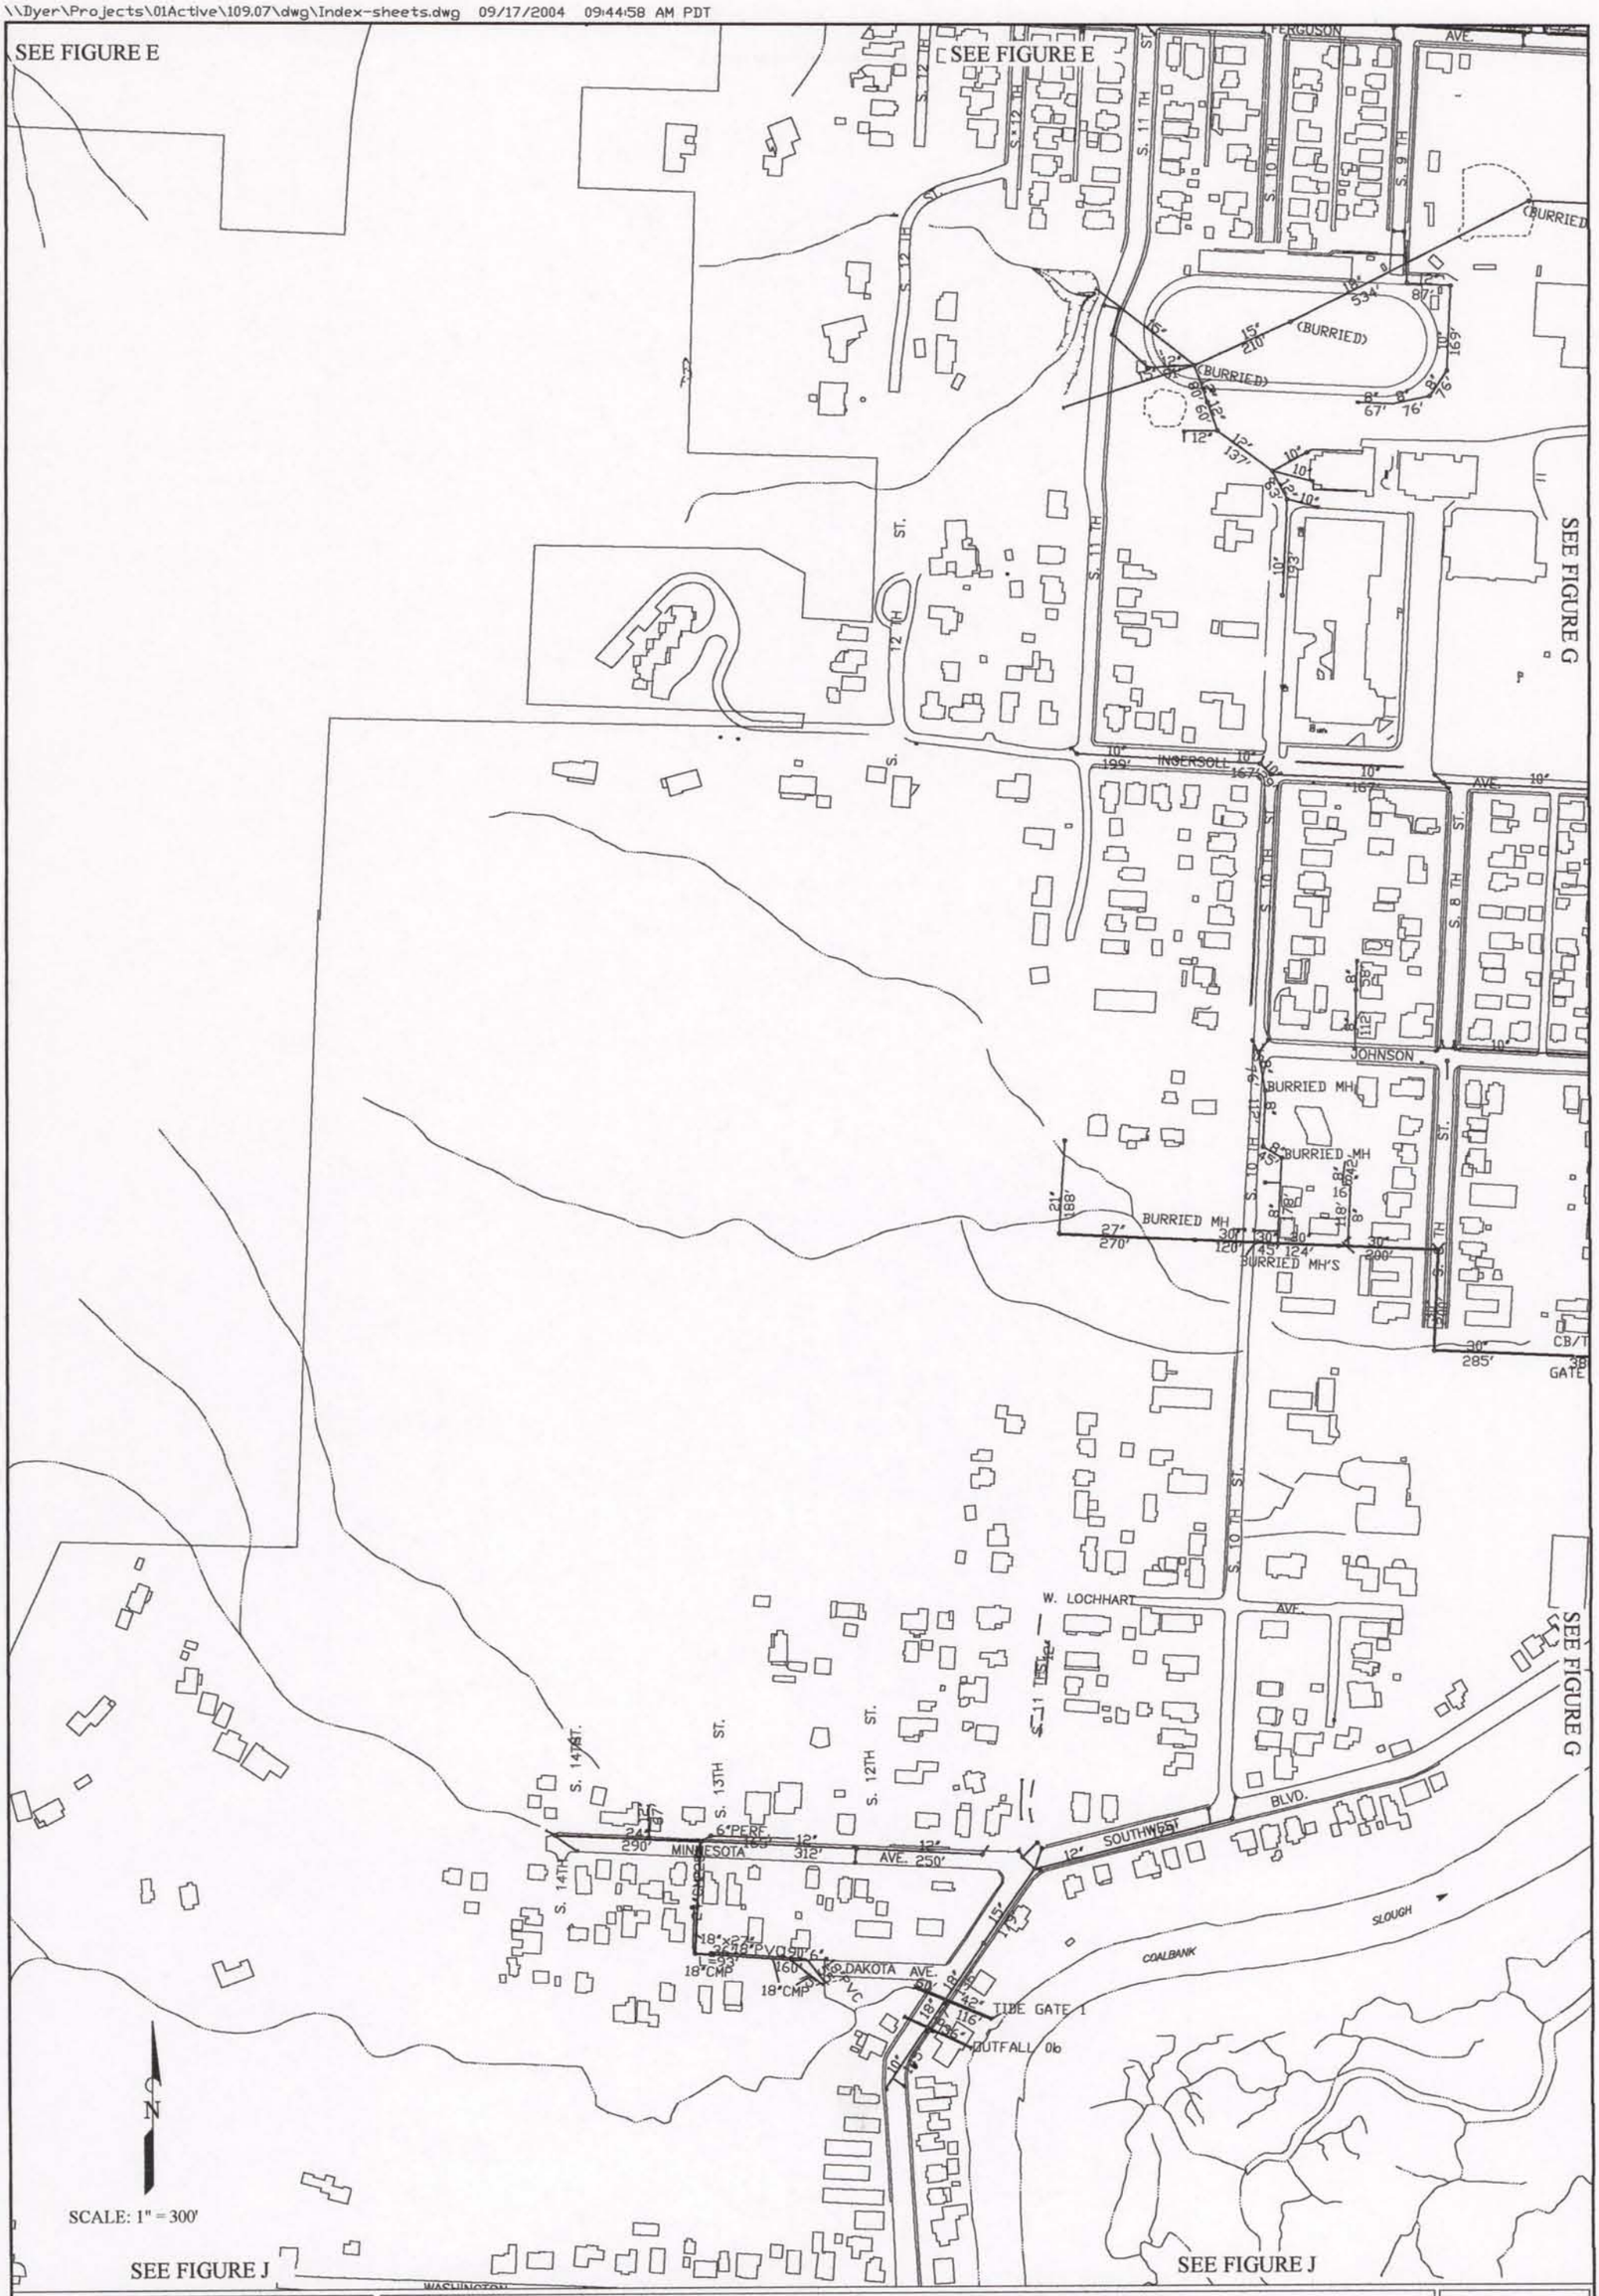

THE DYER PARTNERSHIP ENGINEERS & PLANNERS	COOS BAY STORM WATER MASTER PLAN	FIGURE NO.
DATE: SEPT., 2004	EXISTING SYSTEM MAP	H
PROJECT NO.: 109.07		